Name of work : Drilling of Bore wells installation of pump and motor, Providing pipe line and additional motor pumps and necessary Accessories in ward no 06(Thanisandra)

Asst. Executive Engineer
Project Division
Yelahanka Zone
BBMP, Bangalore - 92

Name of work : Drilling of Bore wells installation of pump and motor, Providing pipe line and additional motor pumps and necessary Accessories in ward no 06(Thanisandra)

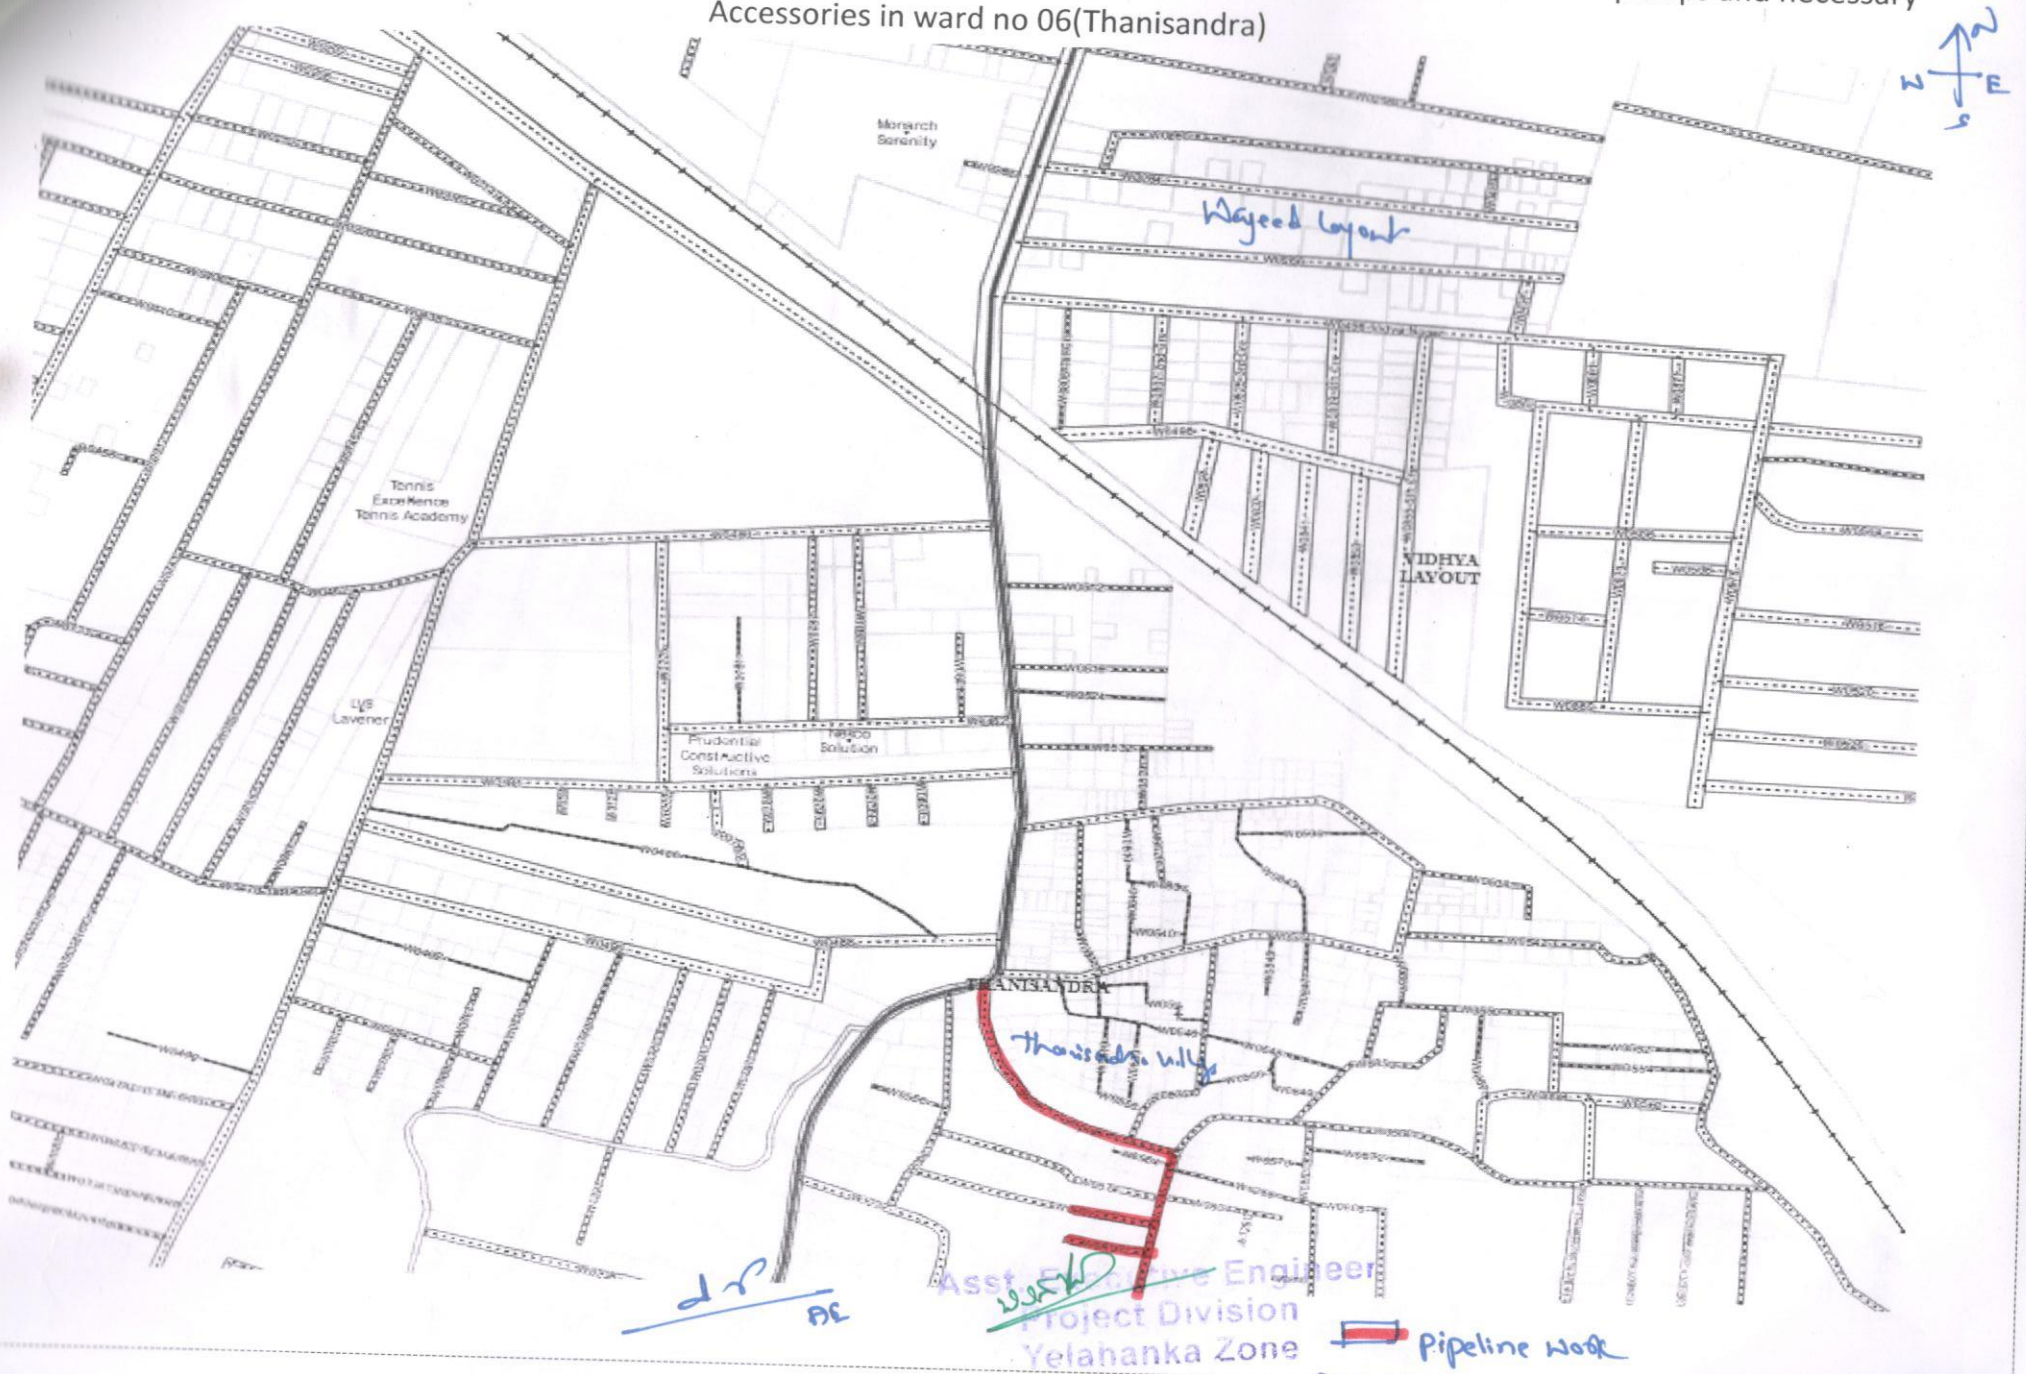

Name of work : Drilling of Bore wells installation of pump and motor, Providing pipe line and additional motor pumps and necessary Accessories in ward no 06(Thanisandra)

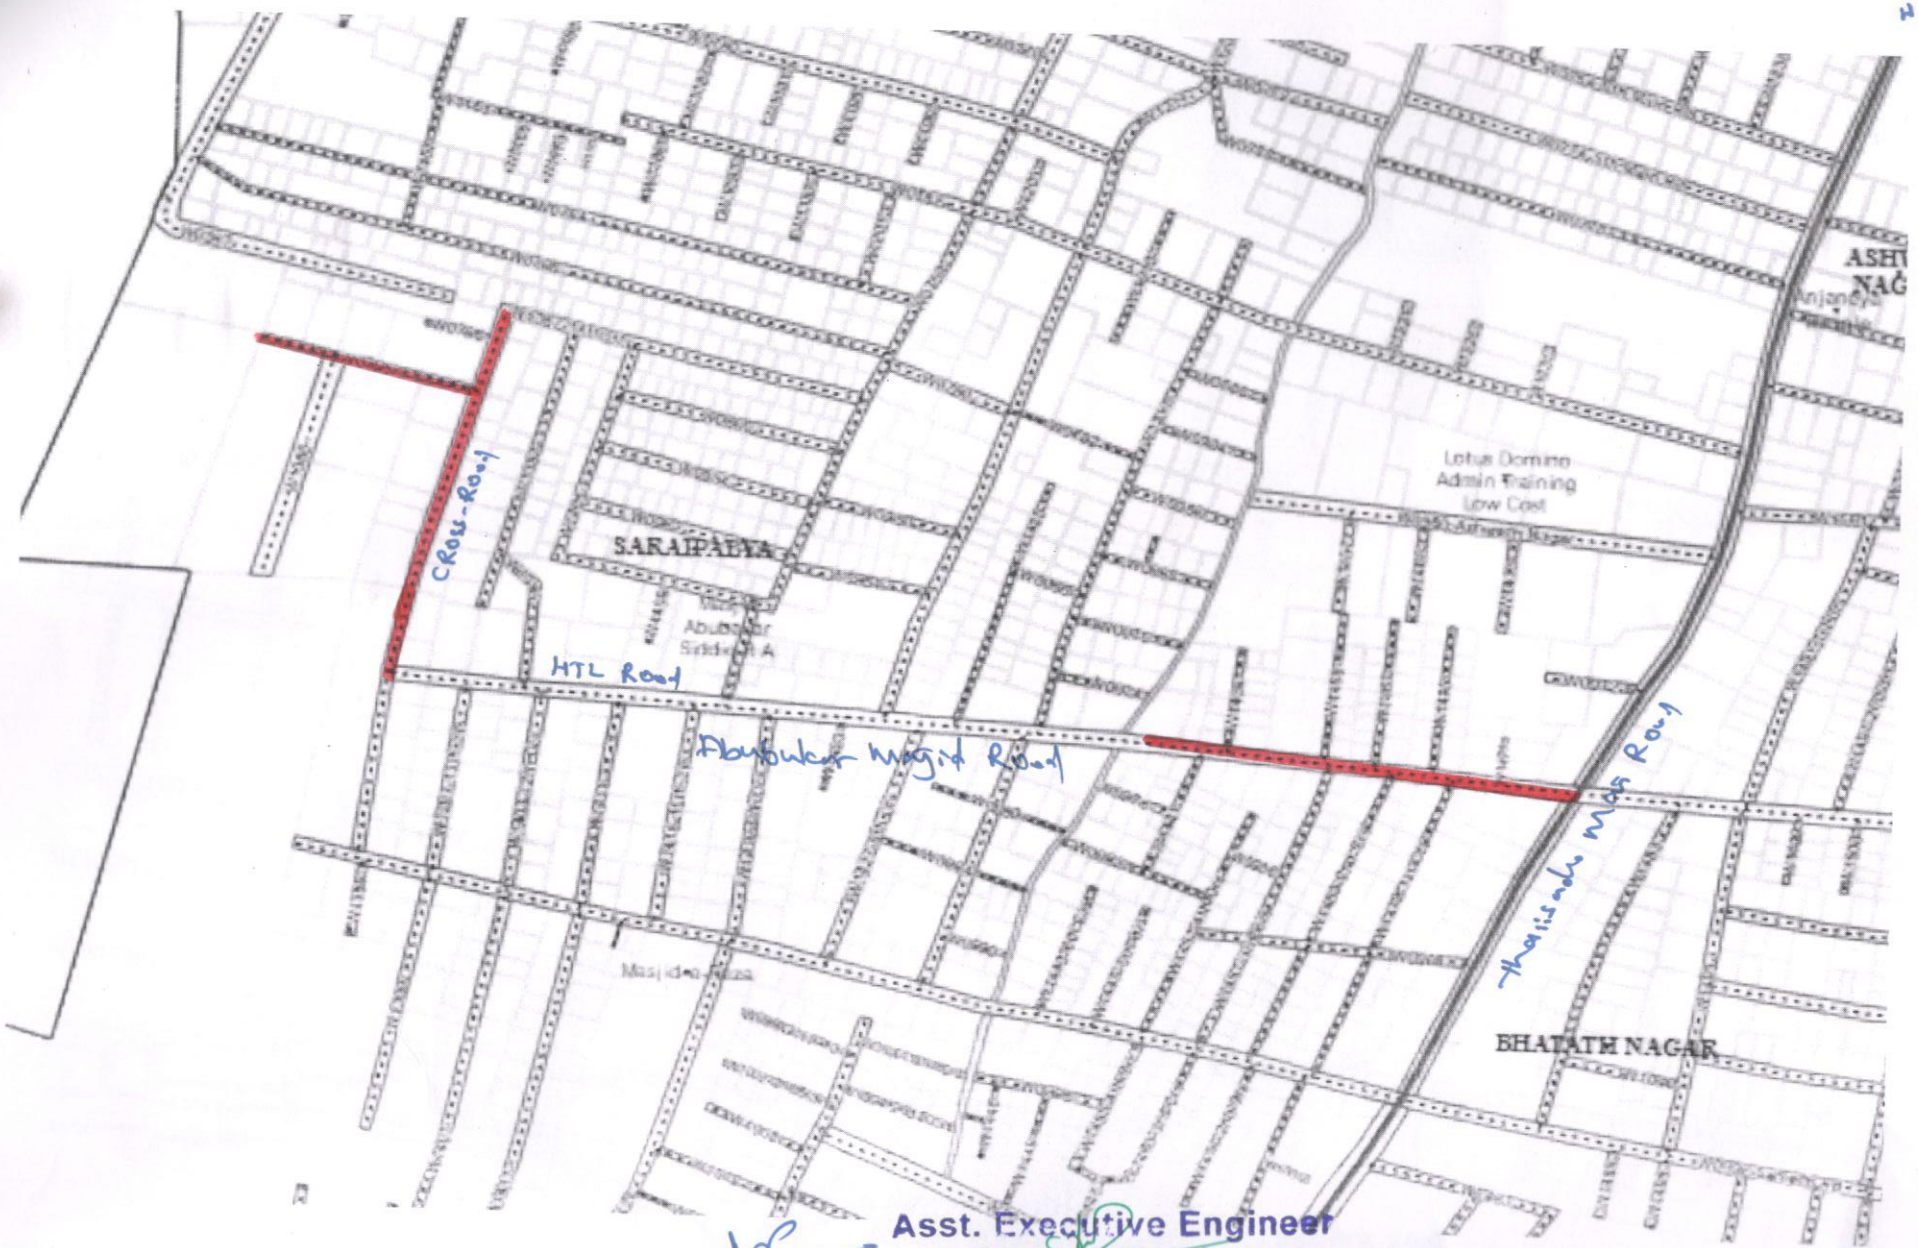

Name of work : Drilling of Bore wells installation of pump and motor, Providing pipe line and additional motor pumps and necessary Accessories in ward no 06(Thanisandra)

Name of work : Drilling of Bore wells installation of pump and motor, Providing pipe line and additional motor pumps and necessary Accessories in ward no 06(Thanisandra)

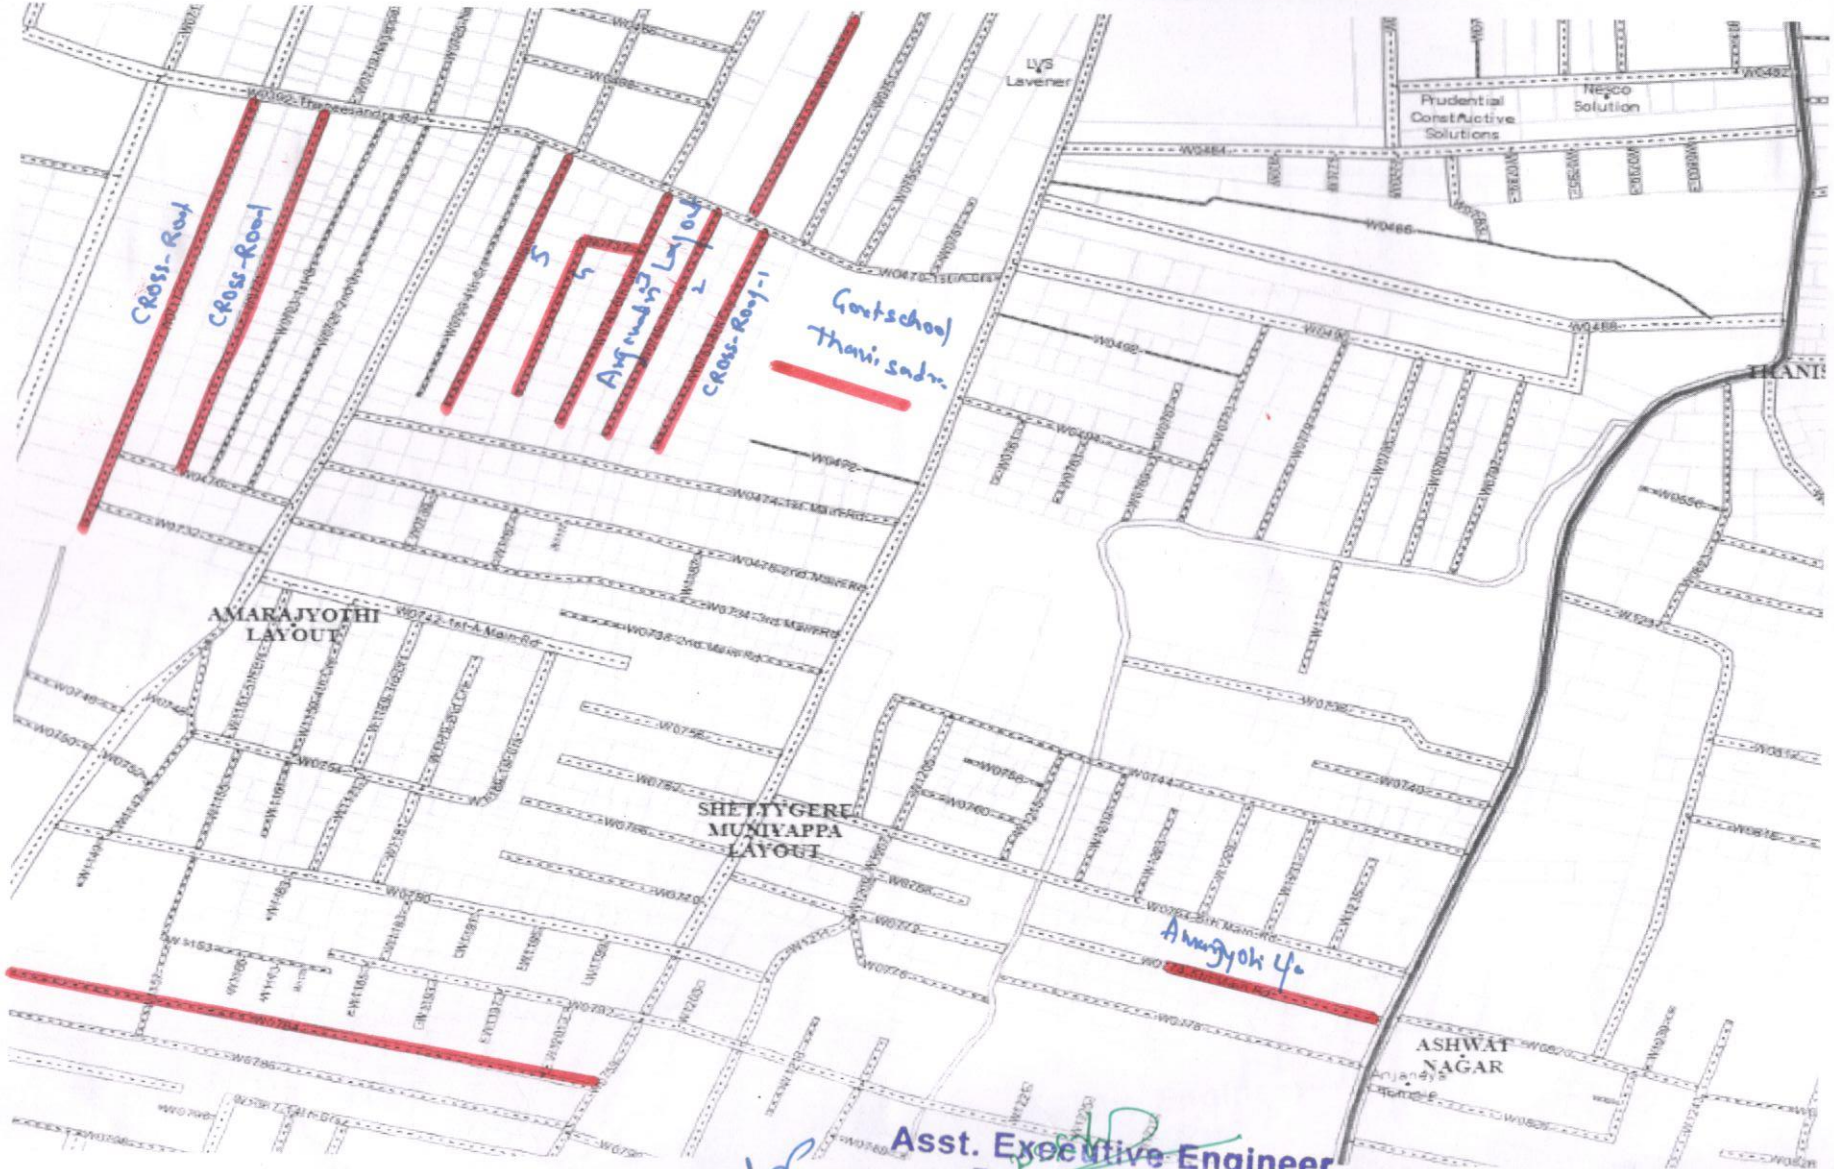

Asst. Executive Engineer
Project Division
Yelahanka Zone

pipeline